PLAT OF SURVEY

Lots 5 and 6 in Block 1 in FOWLER'S SUBDIVISION of a part of a Plat of Lake City (now Lake Villa) in the Southeast Quarter of Section 33, Township 46 North, Range 10 East of the Third Principal Meridian according to the plat thereof recorded May 21, 1920 as Document 192902 in Book "K" of Plats, page 34, in Lake County, Illinois.

209 Cedar Avenue
Lake Villa, IL

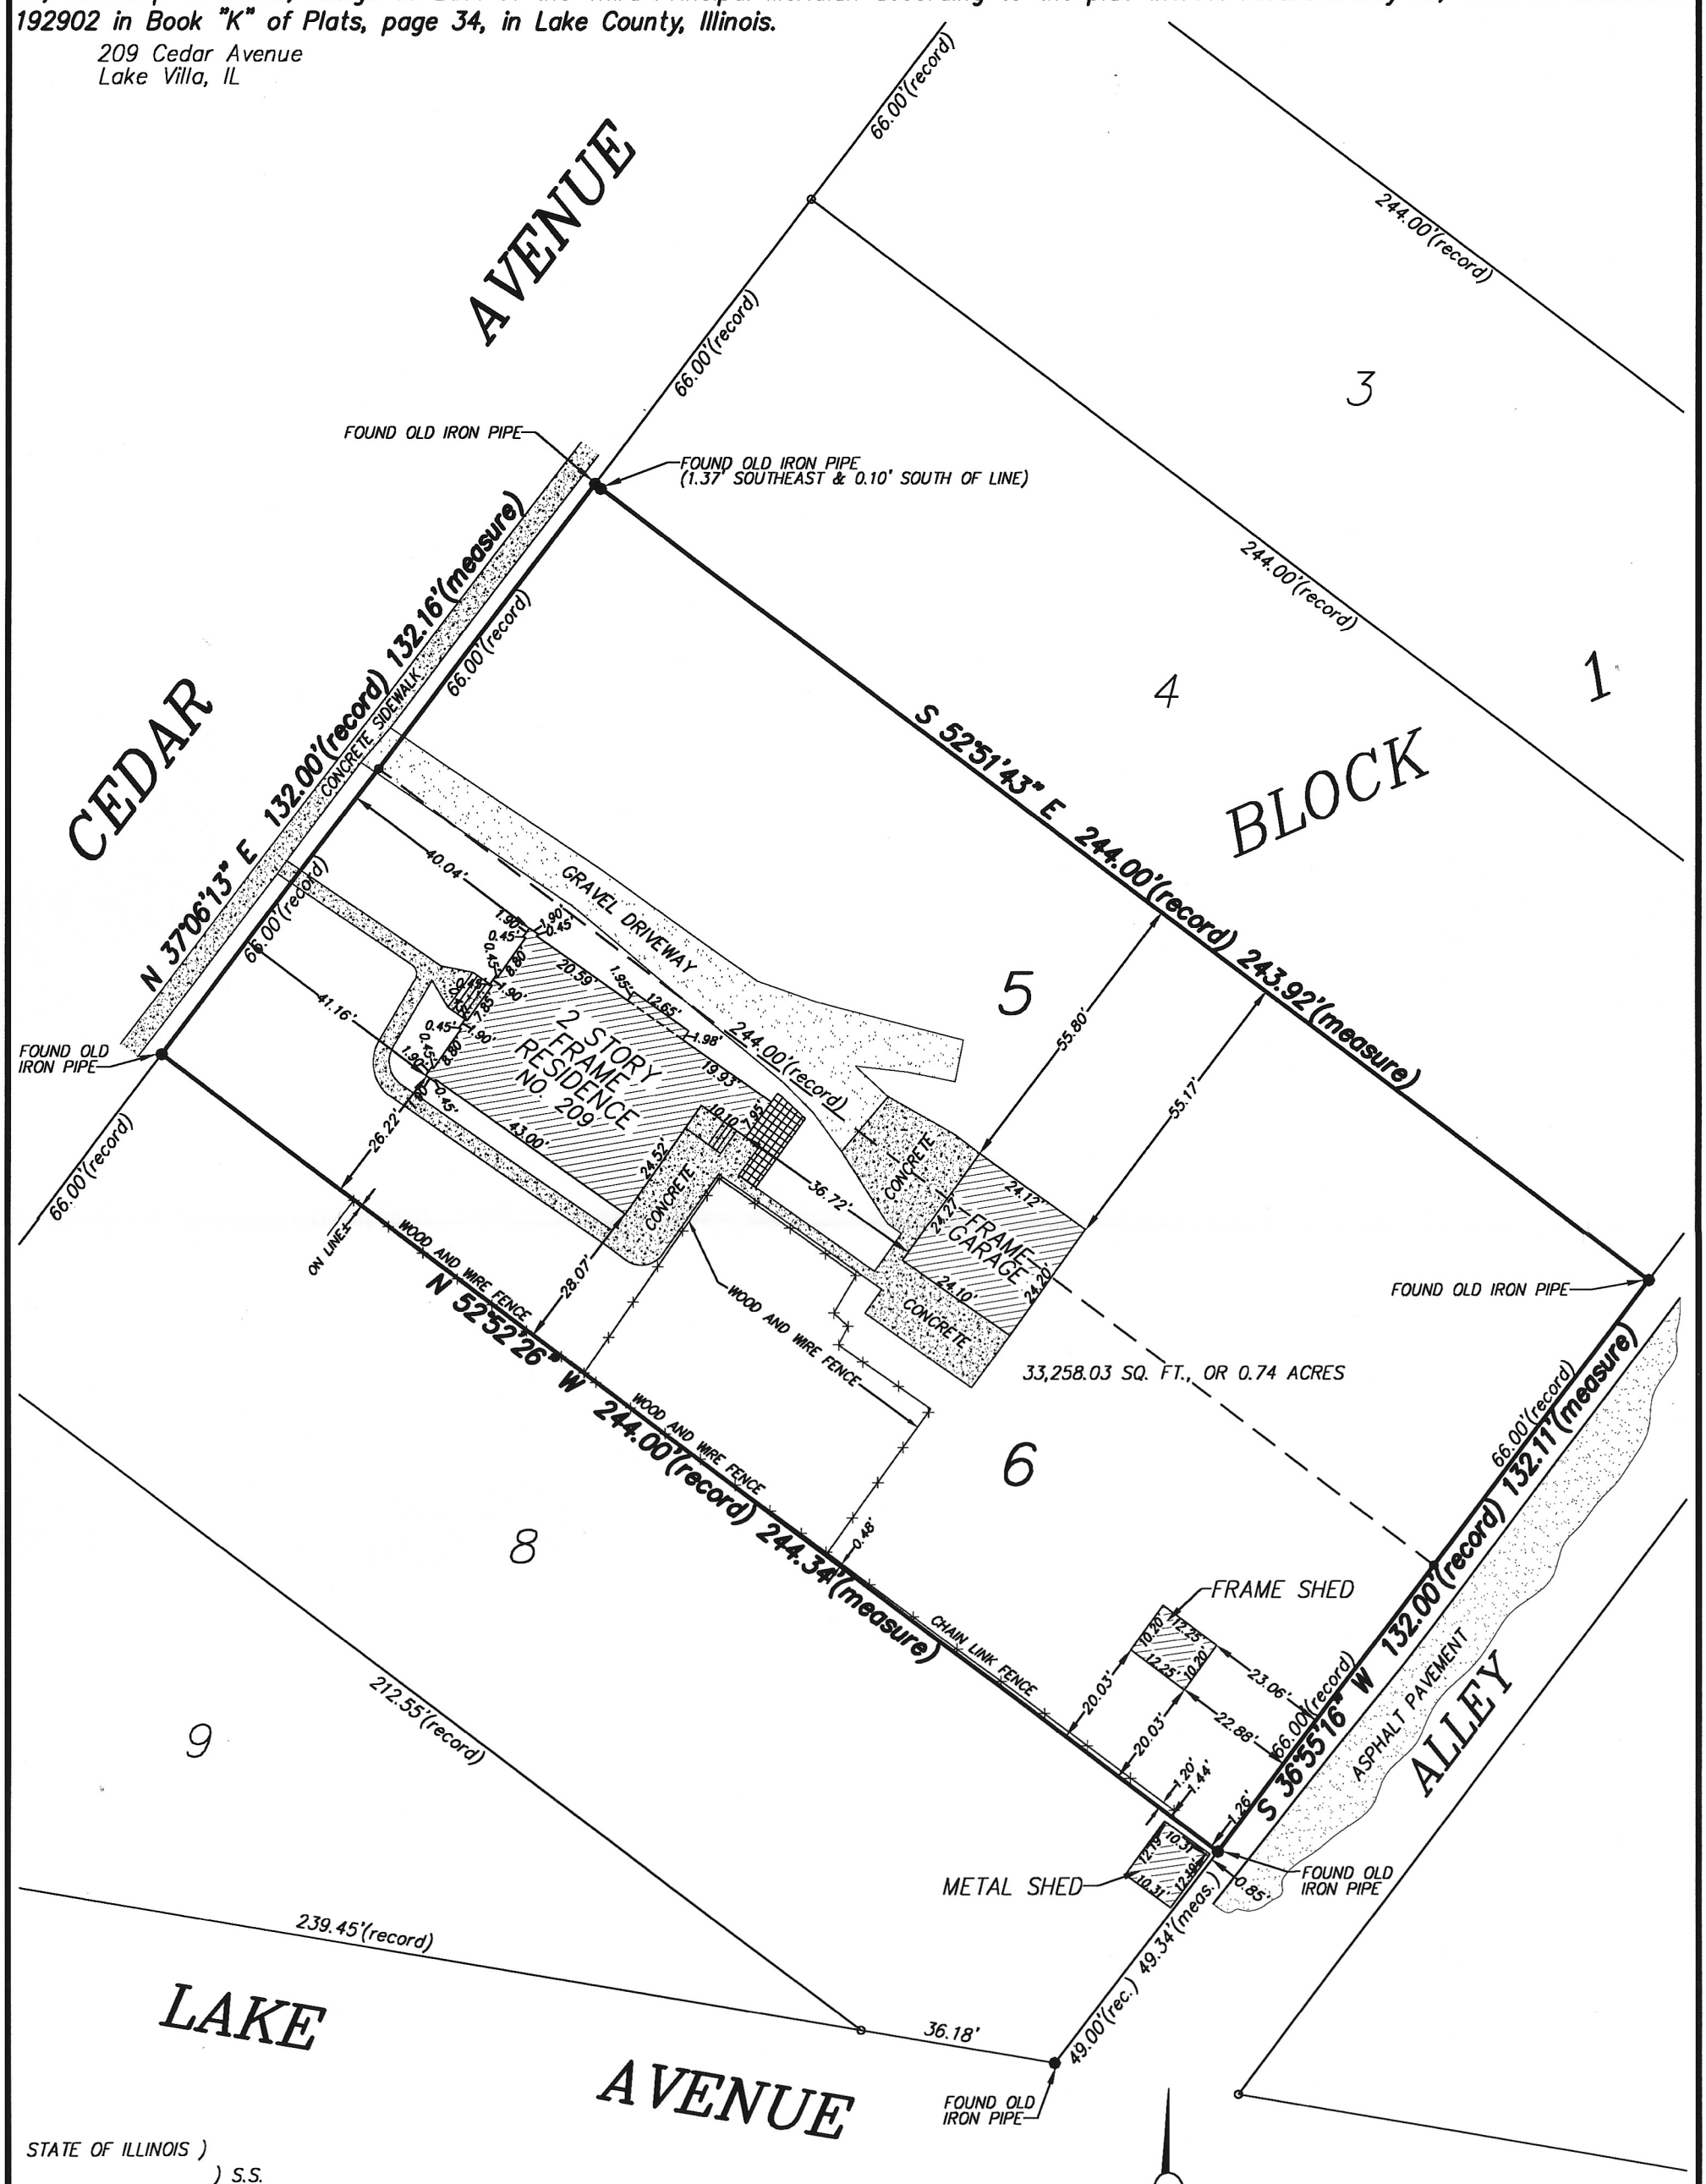

STATE OF ILLINOIS)
) S.S.
COUNTY OF LAKE)

In behalf of Howard Surveying Co., Inc., we as Illinois Professional Land Surveyors do hereby certify that the buildings as shown on the above described lot are within the property lines and the adjoining improvements do not encroach on said premises, except where shown.
This professional service conforms to the current Illinois minimum standards for a boundary survey.
Dated at Beach Park, Lake County, Illinois this 17th day of September, A.D., 2019.

HOWARD SURVEYING CO., INC.

Professional IL Land Surveyor No. 2669
License Expires 11/30/2020
Professional Design Firm No. 6315

DOUGLAS L. HOWARD
2669
PROFESSIONAL LAND SURVEYOR
STATE OF ILLINOIS
BEACH PARK, ILLINOIS

SCALE: 1"= 30'

Fieldwork Completed: SEPTEMBER 16, 2019
Client Name: MR. KARL WARWICK
Address: 65 CEDAR AVENUE
LAKE VILLA, IL 60046

HOWARD SURVEYING COMPANY, INC.
PROFESSIONAL ILLINOIS & WISCONSIN LAND SURVEYORS
37164 N. Green Bay Road, Beach Park, IL 60087
PH (847) 336-7780 FAX (847) 336-7785 EMAIL-PLSLAND@AOL.COM

DATE	REVISION

NOTE: All building lines, easements and bearings hereon shown are from record plat unless otherwise noted.